LEGEND

- SHADE INDICATES SUBJECT BUILDING
- SHADE INDICATES STRUCTURE AT ADJACENT PROPERTY. NOT A PART OF THIS PERMIT.
- PATTERN INDICATES ON SITE OPEN SPACE (930 S.F.)

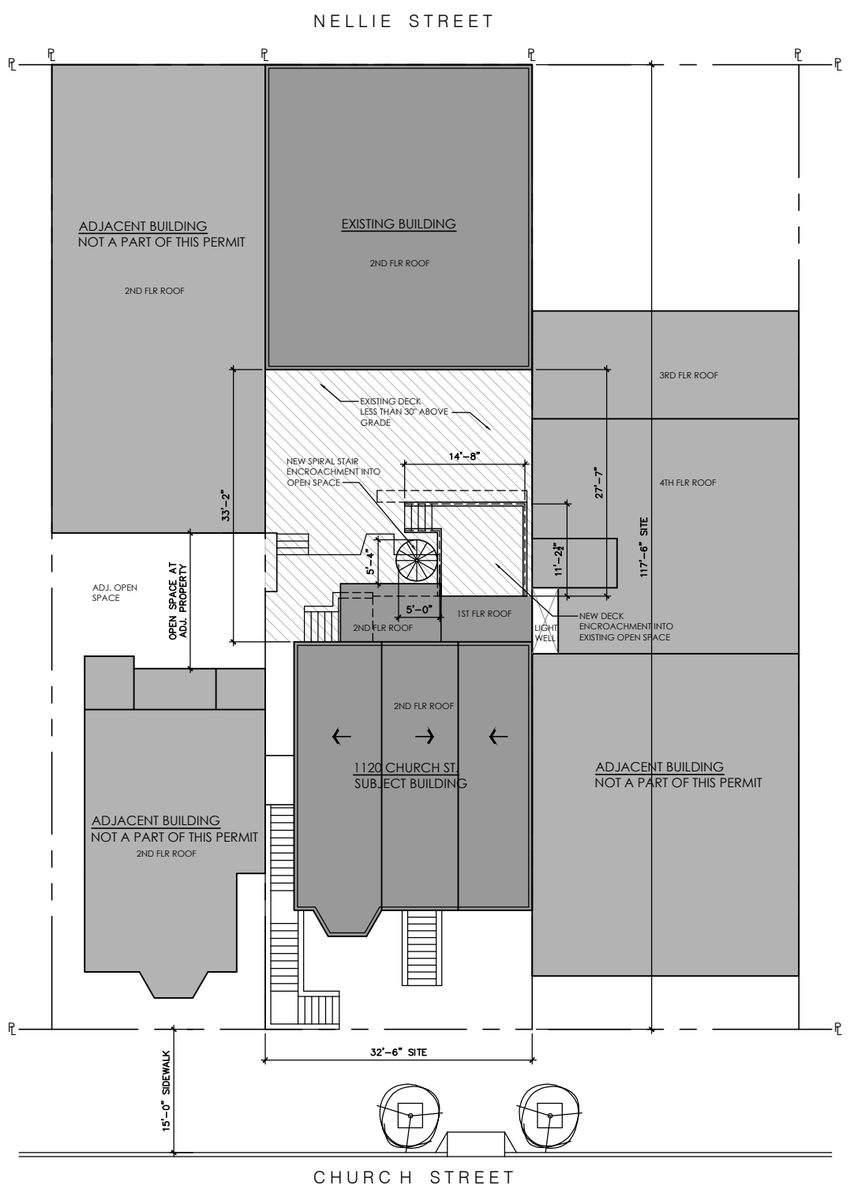

2 PROPOSED SITE PLAN
1/8" = 1'-0"

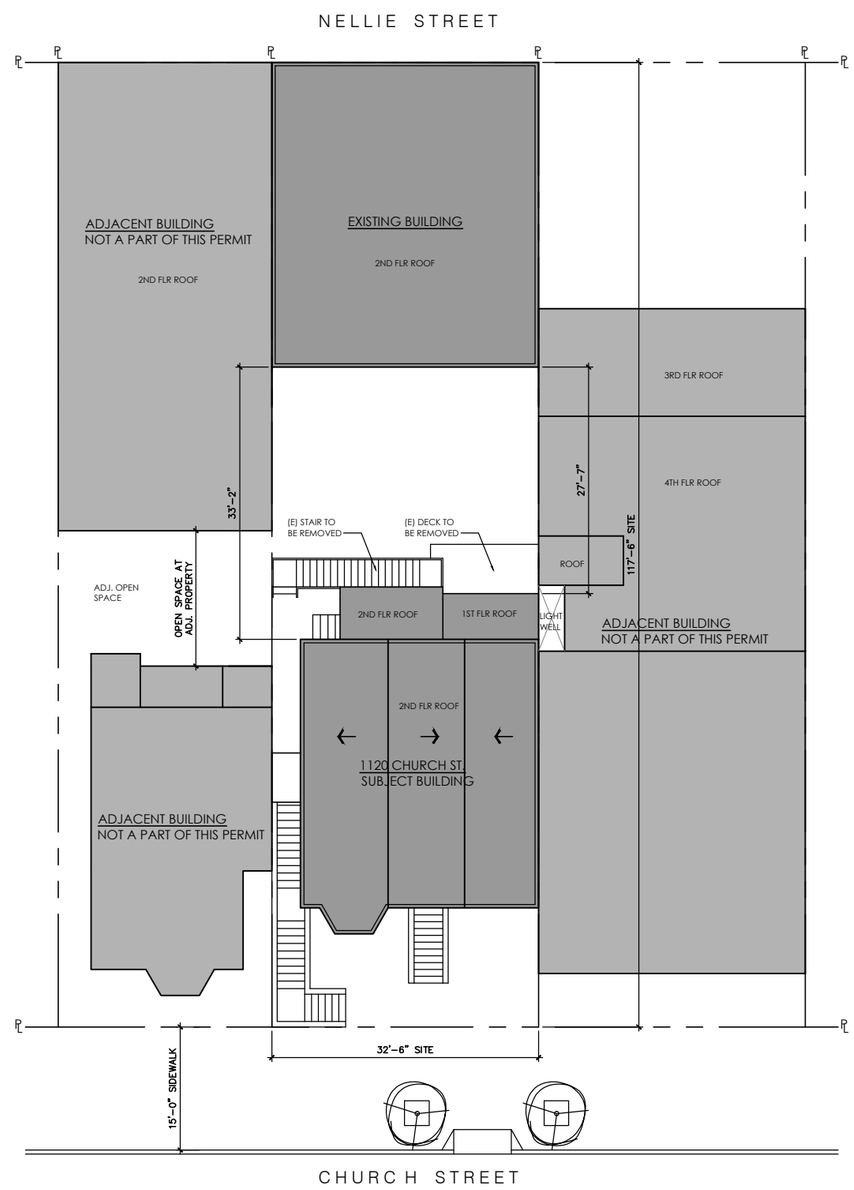

1 EXISTING SITE PLAN
1/8" = 1'-0"

N

thousand architects
168 tiffany avenue
san francisco, ca 94110
415.497.2300
email: info@thousandarchitects.com

1120 CHURCH STREET

REAR DECK/STAIR CONFIGURATION
SAN FRANCISCO, CA 94114
BLOCK/LOT - 3651 / 004

REVISIONS	DATE:
ISSUE FOR SECTION 311	02.11.16

These drawings and specifications and the concepts embodied therein are the original unpublished work of **thousand architects** and may not be disclosed or duplicated without written consent of **thousand architects** whether the project for which they were created is executed or not, unless otherwise agreed by contract.

SHEET TITLE:
EXISTING & PROPOSED SITE PLANS

PROJECT NO: 1528.2
DRAWN BY: DP
DATE: 09.21.15
SCALE: AS NOTED
DRAWING NO. A002

NOTE: NO CHANGES TO INTERIORS OR PROTECT AREAS

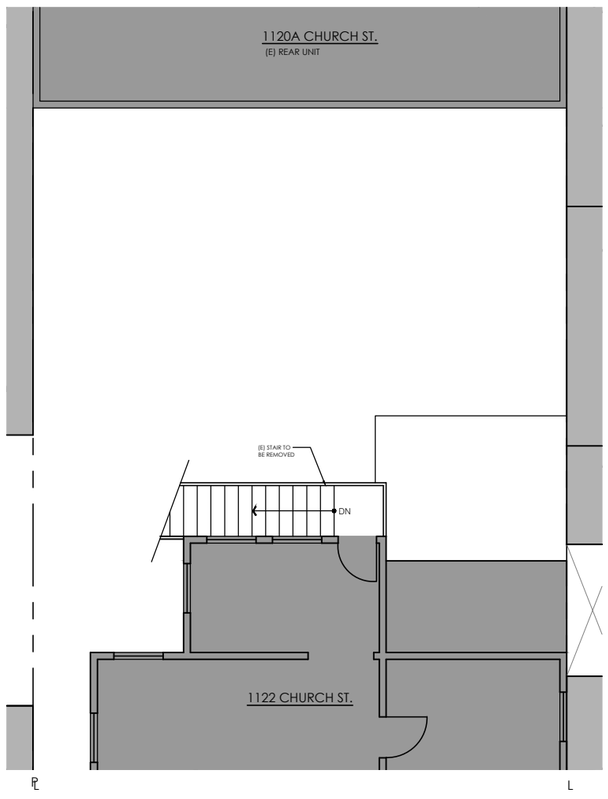

3 EXISTING SECOND FLOOR PLAN
1/4" = 1'-0"

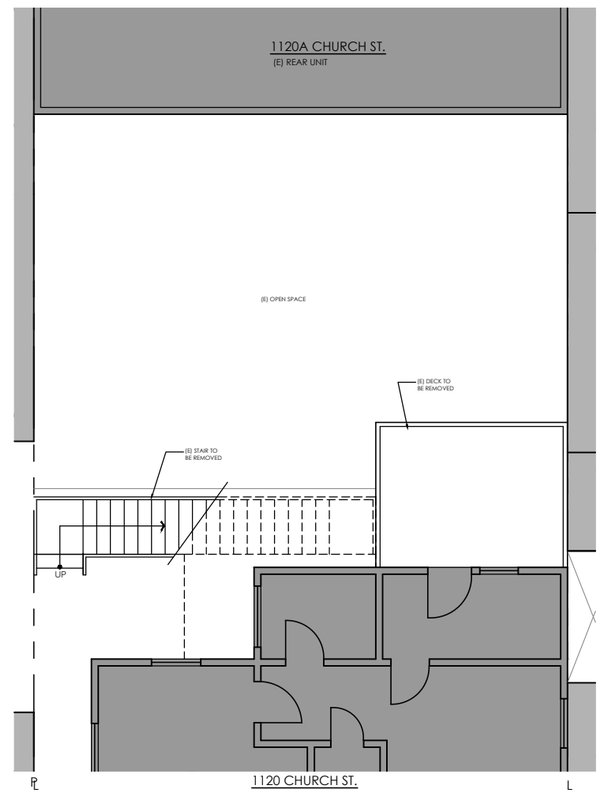

2 EXISTING FIRST FLOOR PLAN
1/4" = 1'-0"

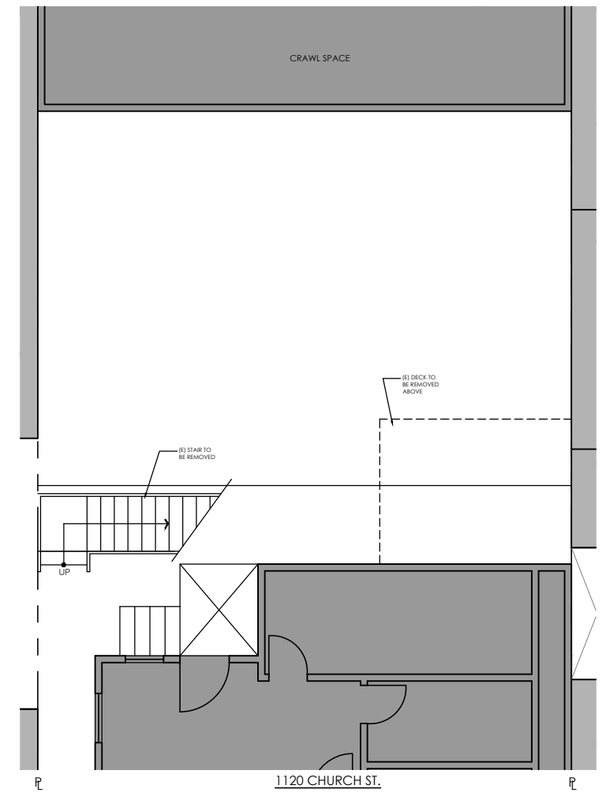

1 EXISTING BASEMENT FLOOR PLAN
1/4" = 1'-0"

N

thousand architects
168 tiffany avenue
san francisco, ca 94110
415.497.2300
email: info@thousandarchitects.com

1120 CHURCH STREET

REAR DEACK/STAIR CONFIGURATION
SAN FRANCISCO, CA 94114
BLOCK/LOT - 3651 / 004

REVISIONS	DATE:
ISSUE FOR SECTION 311	02.11.16

These drawings and specifications and the concepts embodied therein are the original unpublished work of **thousand architects** and may not be disclosed or duplicated without written consent of **thousand architects** whether the project for which they were created is executed or not, unless otherwise agreed by contract.

SHEET TITLE:
EXISTING FLOOR PLANS

PROJECT NO: 1528.2
DRAWN BY: DP
DATE: 09.21.15
SCALE: AS NOTED
DRAWING NO. A101

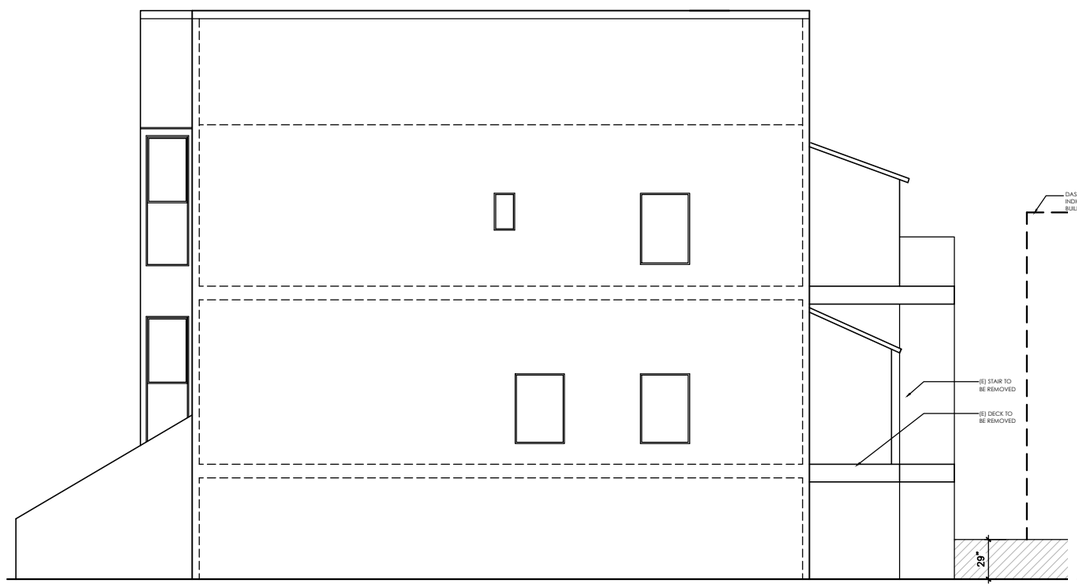

7 EXISTING NORTH ELEVATION
1/4" = 1'-0"

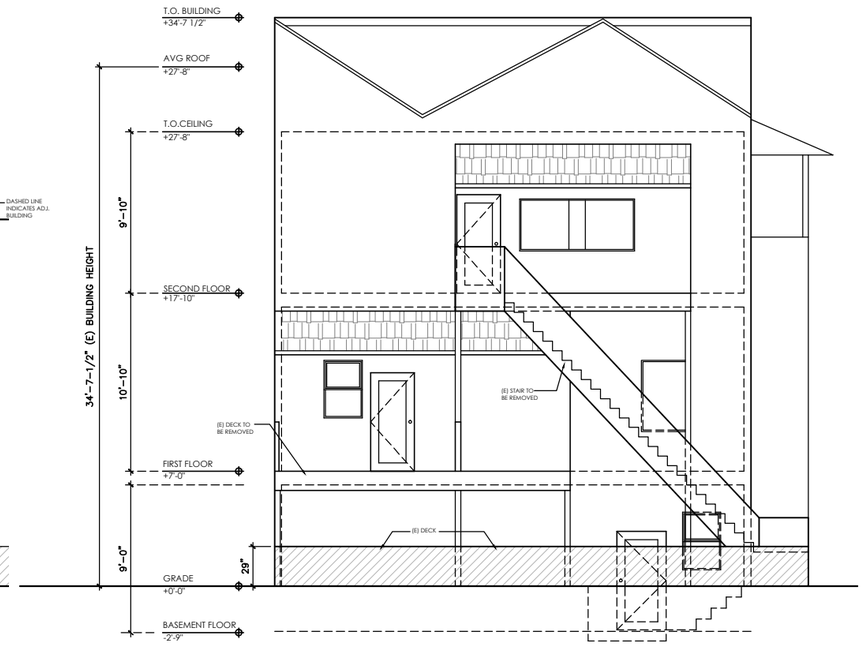

4 EXISTING WEST ELEVATION
1/4" = 1'-0"

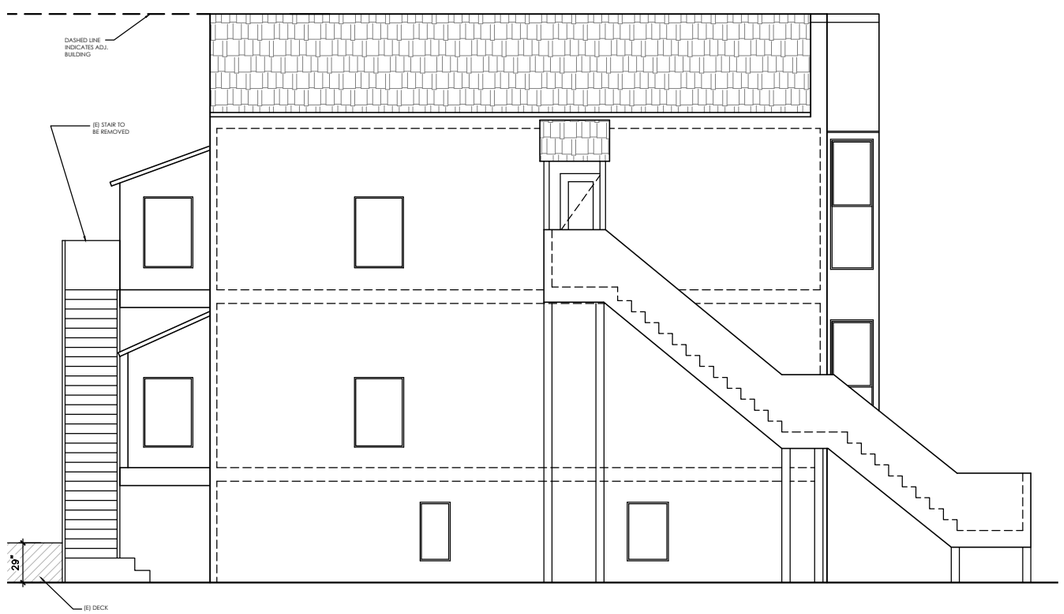

6 EXISTING SOUTH ELEVATION
1/4" = 1'-0"

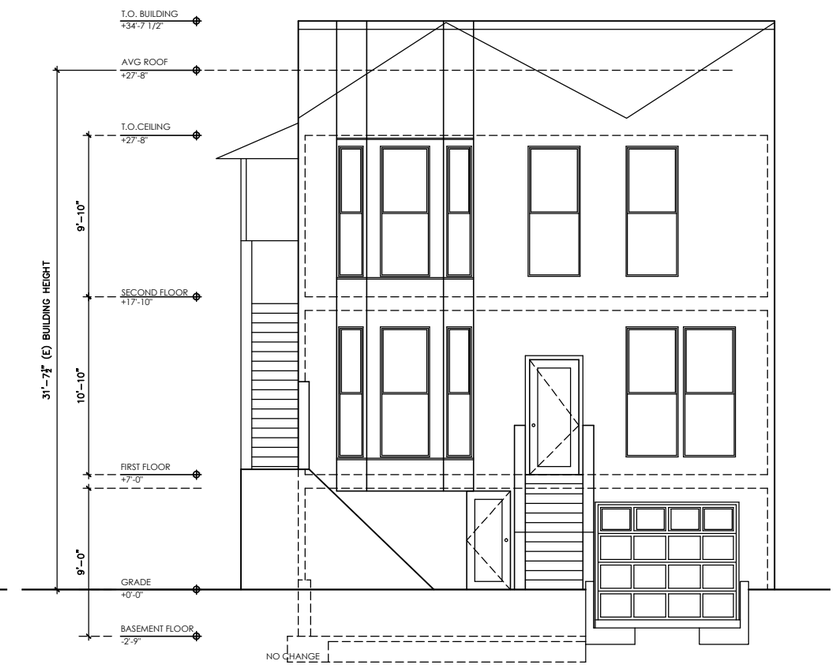

5 EXISTING EAST ELEVATION
1/4" = 1'-0"

N

thousand architects
168 tiffany avenue
san francisco, ca 94110
415.497.2300
email: info@thousandarchitects.com

1120 CHURCH STREET

REAR DEACK/STAIR CONFIGURATION
SAN FRANCISCO, CA 94114
BLOCK/LOT - 3651 / 004

REVISIONS	DATE:
ISSUE FOR SECTION 311	02.11.16

These drawings and specifications and the concepts embodied therein are the original unpublished work of **thousand architects** and may not be disclosed or duplicated without written consent of **thousand architects** whether the project for which they were created is executed or not, unless otherwise agreed by contract.

SHEET TITLE:
EXISTING ELEVATIONS

PROJECT NO: 1528.2
DRAWN BY: DP
DATE: 09.21.15
SCALE: AS NOTED
DRAWING NO. A101

NOTE: NO CHANGES TO INTERIORS OR PROTECT AREAS

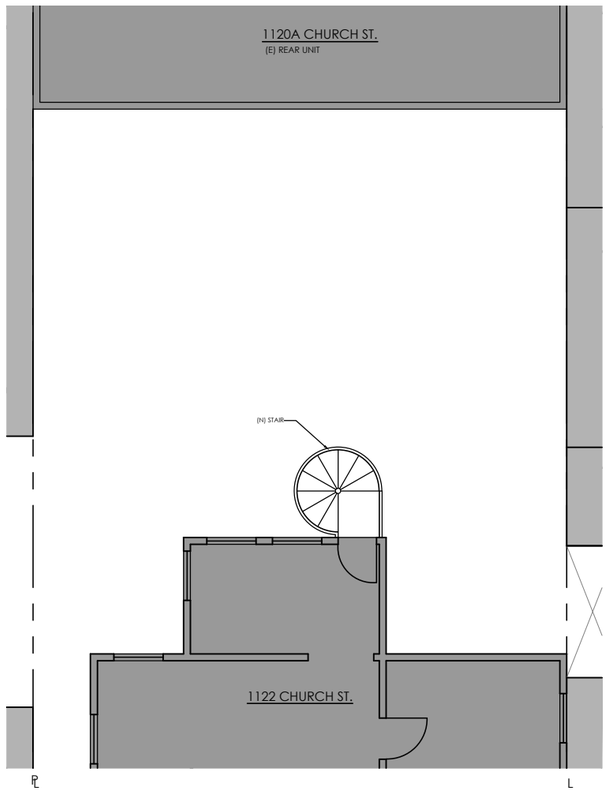

3 PROPOSED SECOND FLOOR PLAN
1/4" = 1'-0"

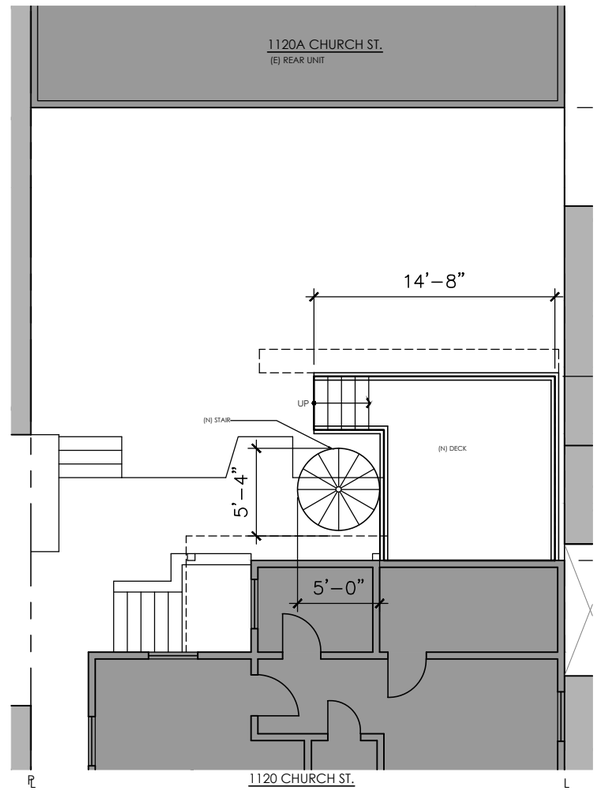

2 PROPOSED FIRST FLOOR PLAN
1/4" = 1'-0"

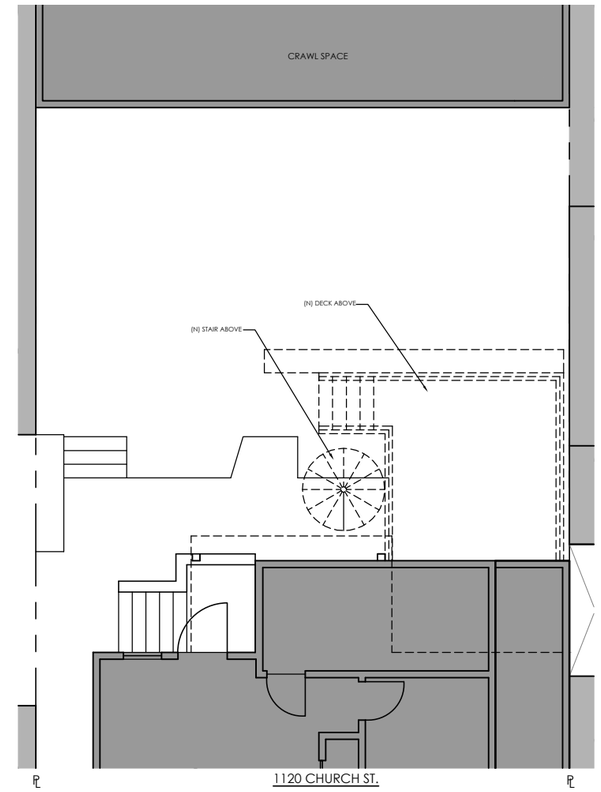

1 PROPOSED BASEMENT FLOOR PLAN
1/4" = 1'-0"

N

thousand architects
168 tiffany avenue
san francisco, ca 94110
415.497.2300
email: info@thousandarchitects.com

1120 CHURCH STREET

REAR DEACK/STAIR CONFIGURATION
SAN FRANCISCO, CA 94114
BLOCK/LOT - 3651 / 004

REVISIONS	DATE:
ISSUE FOR SECTION 311	02.11.16

These drawings and specifications and the concepts embodied therein are the original unpublished work of **thousand architects** and may not be disclosed or duplicated without written consent of **thousand architects** whether the project for which they were created is executed or not, unless otherwise agreed by contract.

SHEET TITLE:
PROPOSED FLOOR PLANS

PROJECT NO: 1528.2
DRAWN BY: DP
DATE: 09.21.15
SCALE: AS NOTED
DRAWING NO. A101

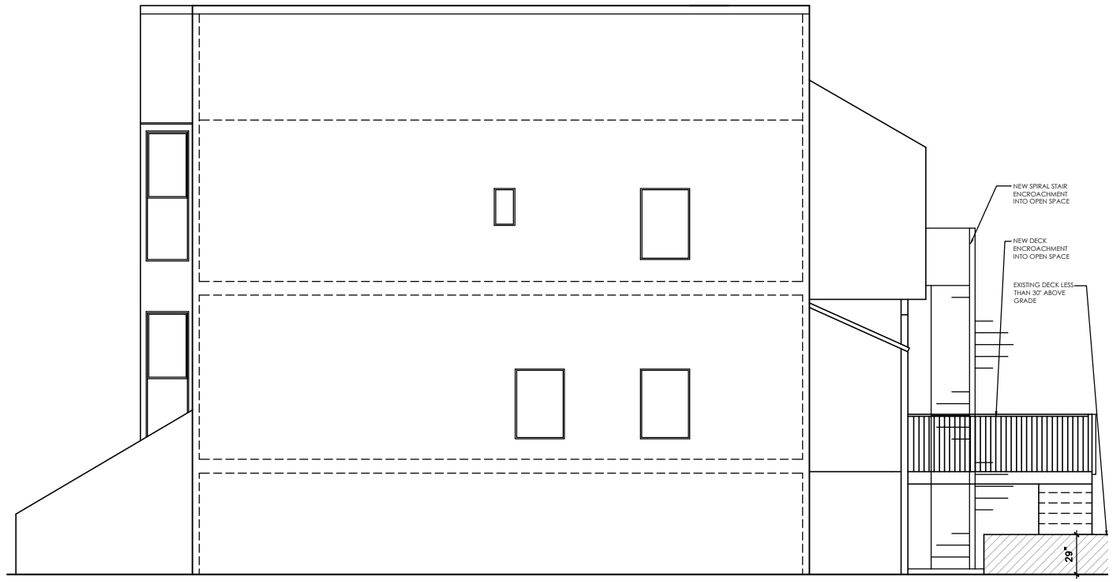

4 PROPOSED NORTH ELEVATION
1/4" = 1'-0"

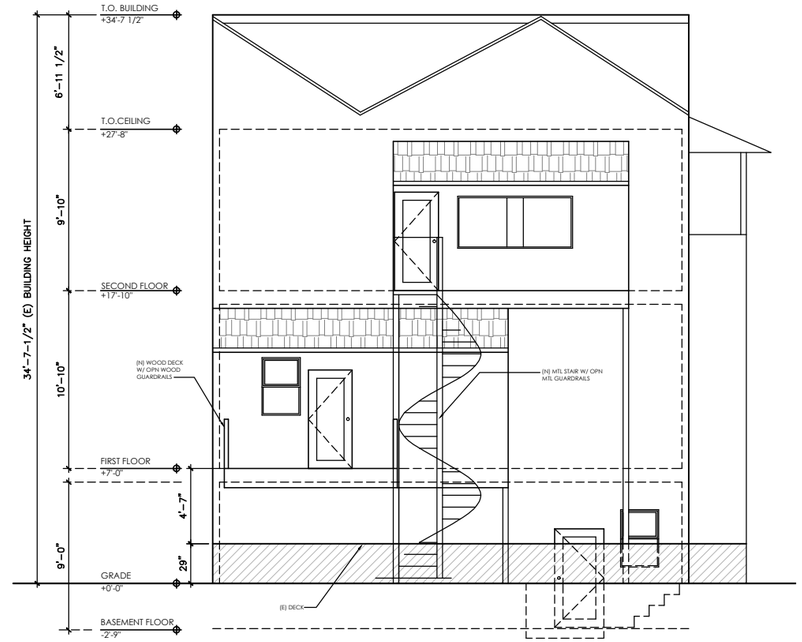

3 PROPOSED WEST ELEVATION
1/4" = 1'-0"

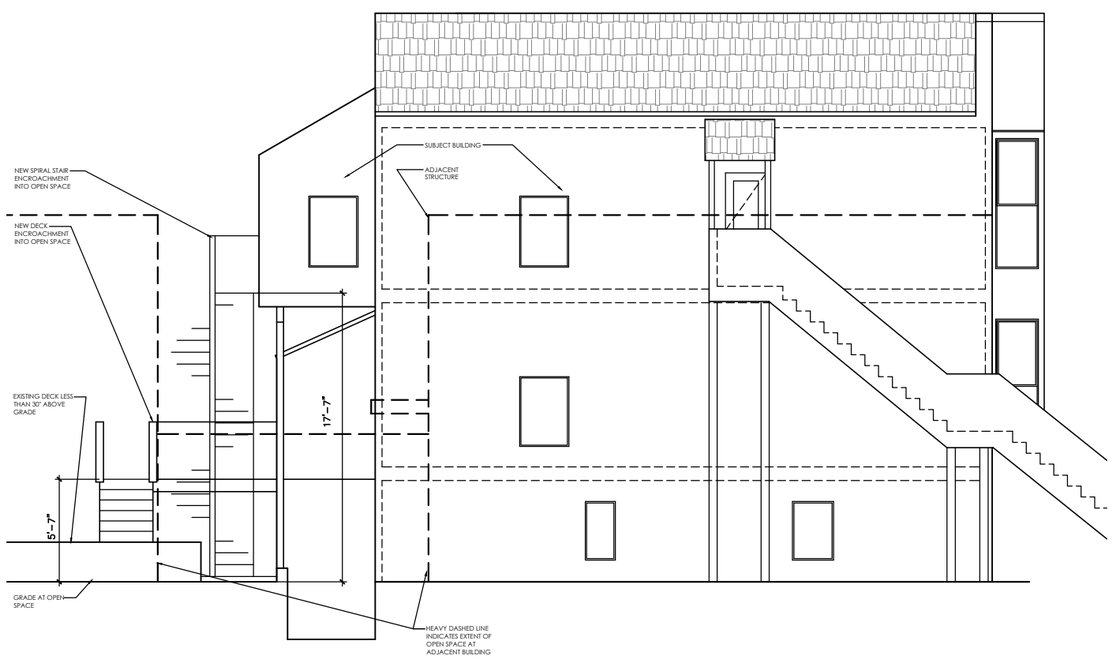

2 PROPOSED SOUTH ELEVATION
1/4" = 1'-0"

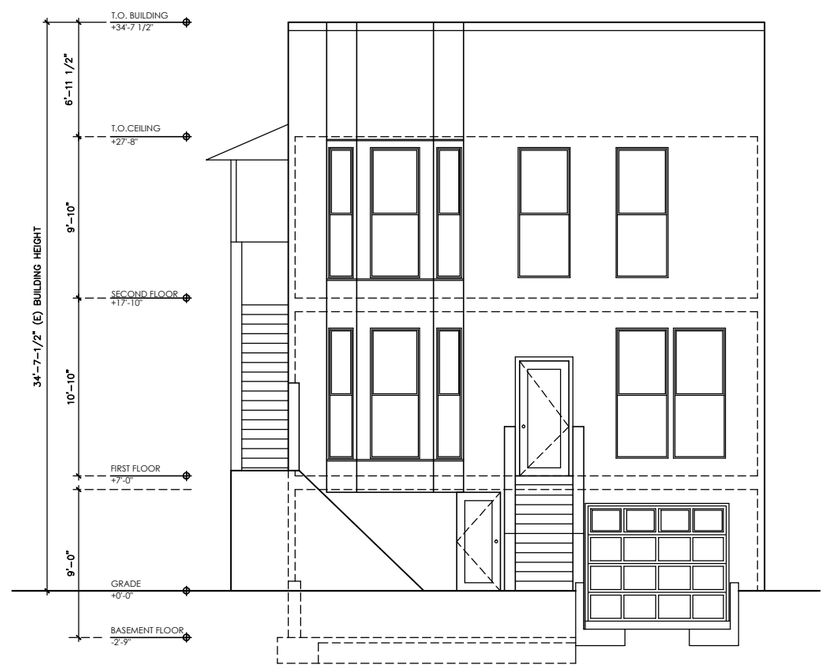

1 PROPOSED EAST ELEVATION NO CHANGE
1/4" = 1'-0"

N

thousand architects
168 tiffany avenue
san francisco, ca 94110
415.497.2300
email: info@thousandarchitects.com

1120 CHURCH STREET

REAR DEACK/STAIR CONFIGURATION
SAN FRANCISCO, CA 94114
BLOCK/LOT - 3651 / 004

REVISIONS	DATE:
ISSUE FOR SECTION 311	02.11.16

These drawings and specifications and the concepts embodied therein are the original unpublished work of **thousand architects** and may not be disclosed or duplicated without written consent of **thousand architects** whether the project for which they were created is executed or not, unless otherwise agreed by contract.

SHEET TITLE:
PROPOSED ELEVATIONS

PROJECT NO: 1528.2
DRAWN BY: DP
DATE: 09.21.15
SCALE: AS NOTED
DRAWING NO. A101